

VOOL

EMĪLS JUSTS BITE
DĀRTA EMĪLIJA VĪDUŠA
IRIS BERGHOLM
KATARIINA KLAMMER



LIMESTONE KLINT




FLOW OF THE WATER



VALUES, DIFFERENT SOURRONDINGS, CONNECTIONS



NOW

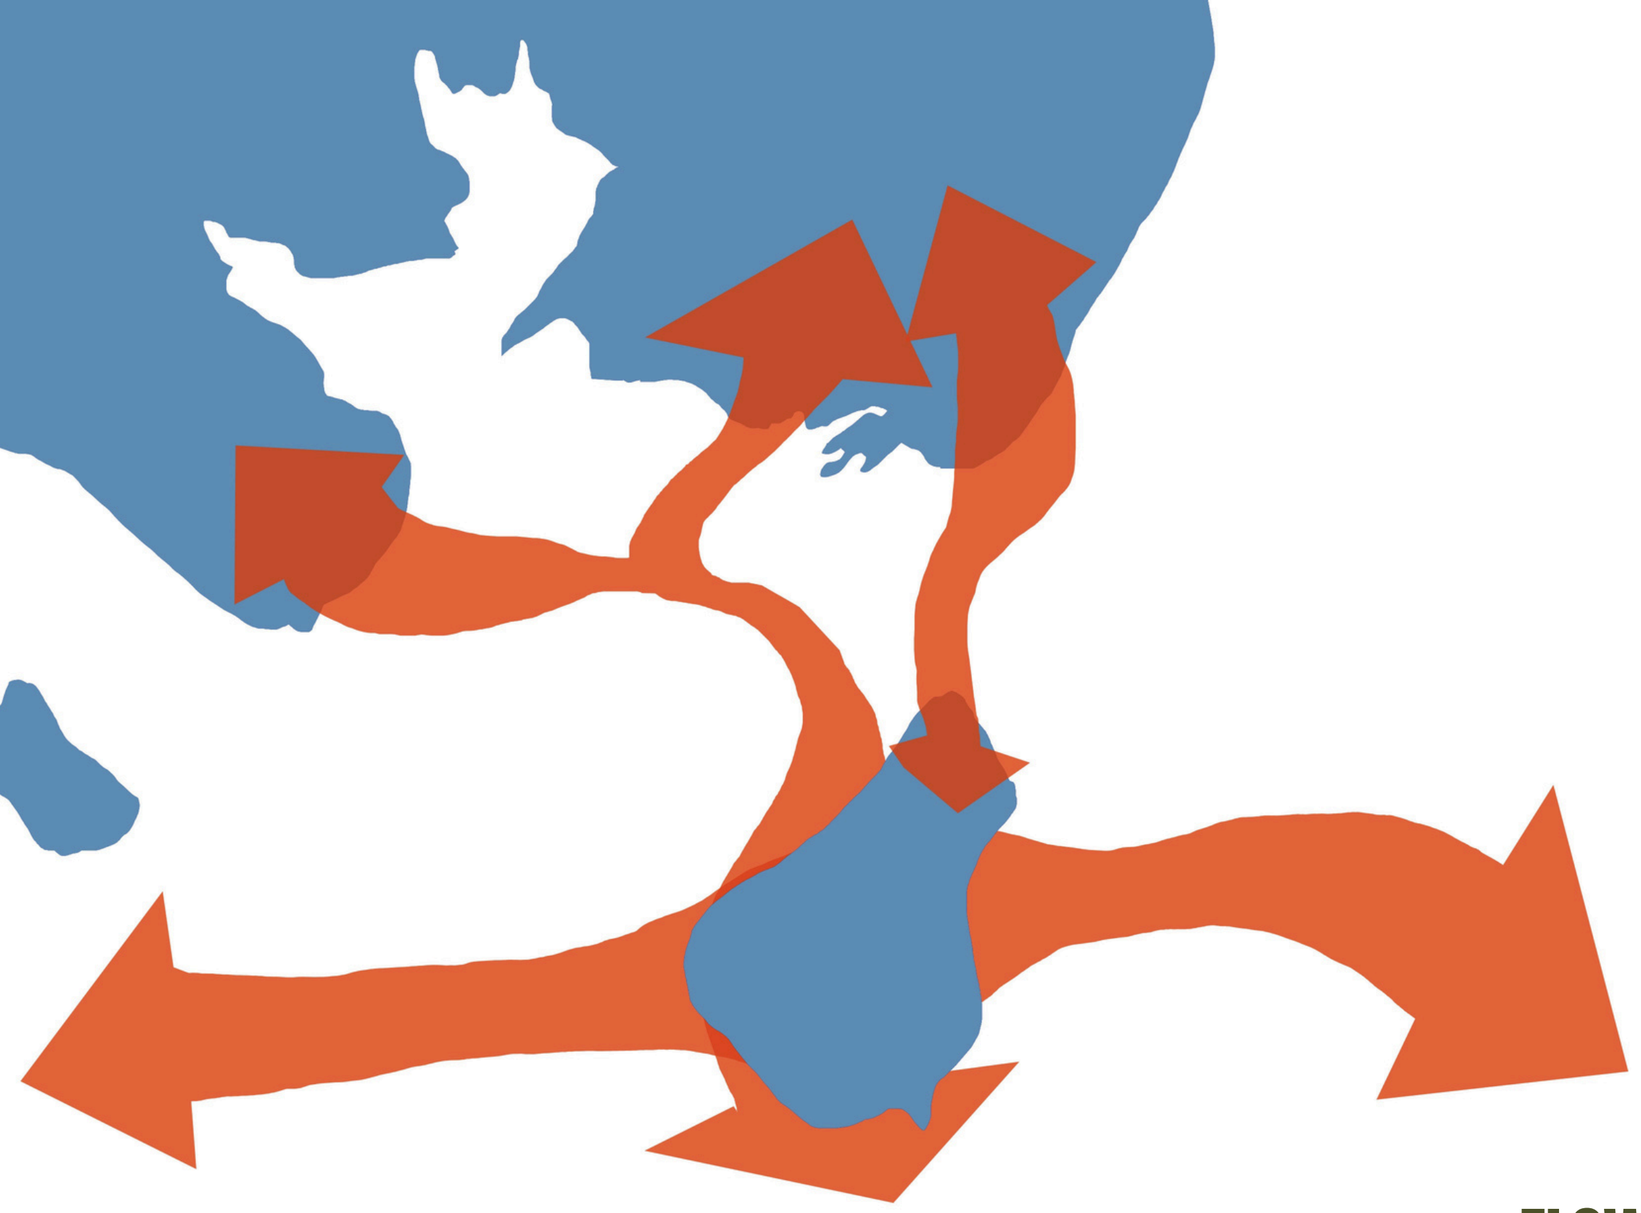



FLOW OF WATER
FLOW OF PEOPLE
FLOW OF THE CITY WITH THE NATURE

GREEN BELTS TO THE LAKE



AFTER

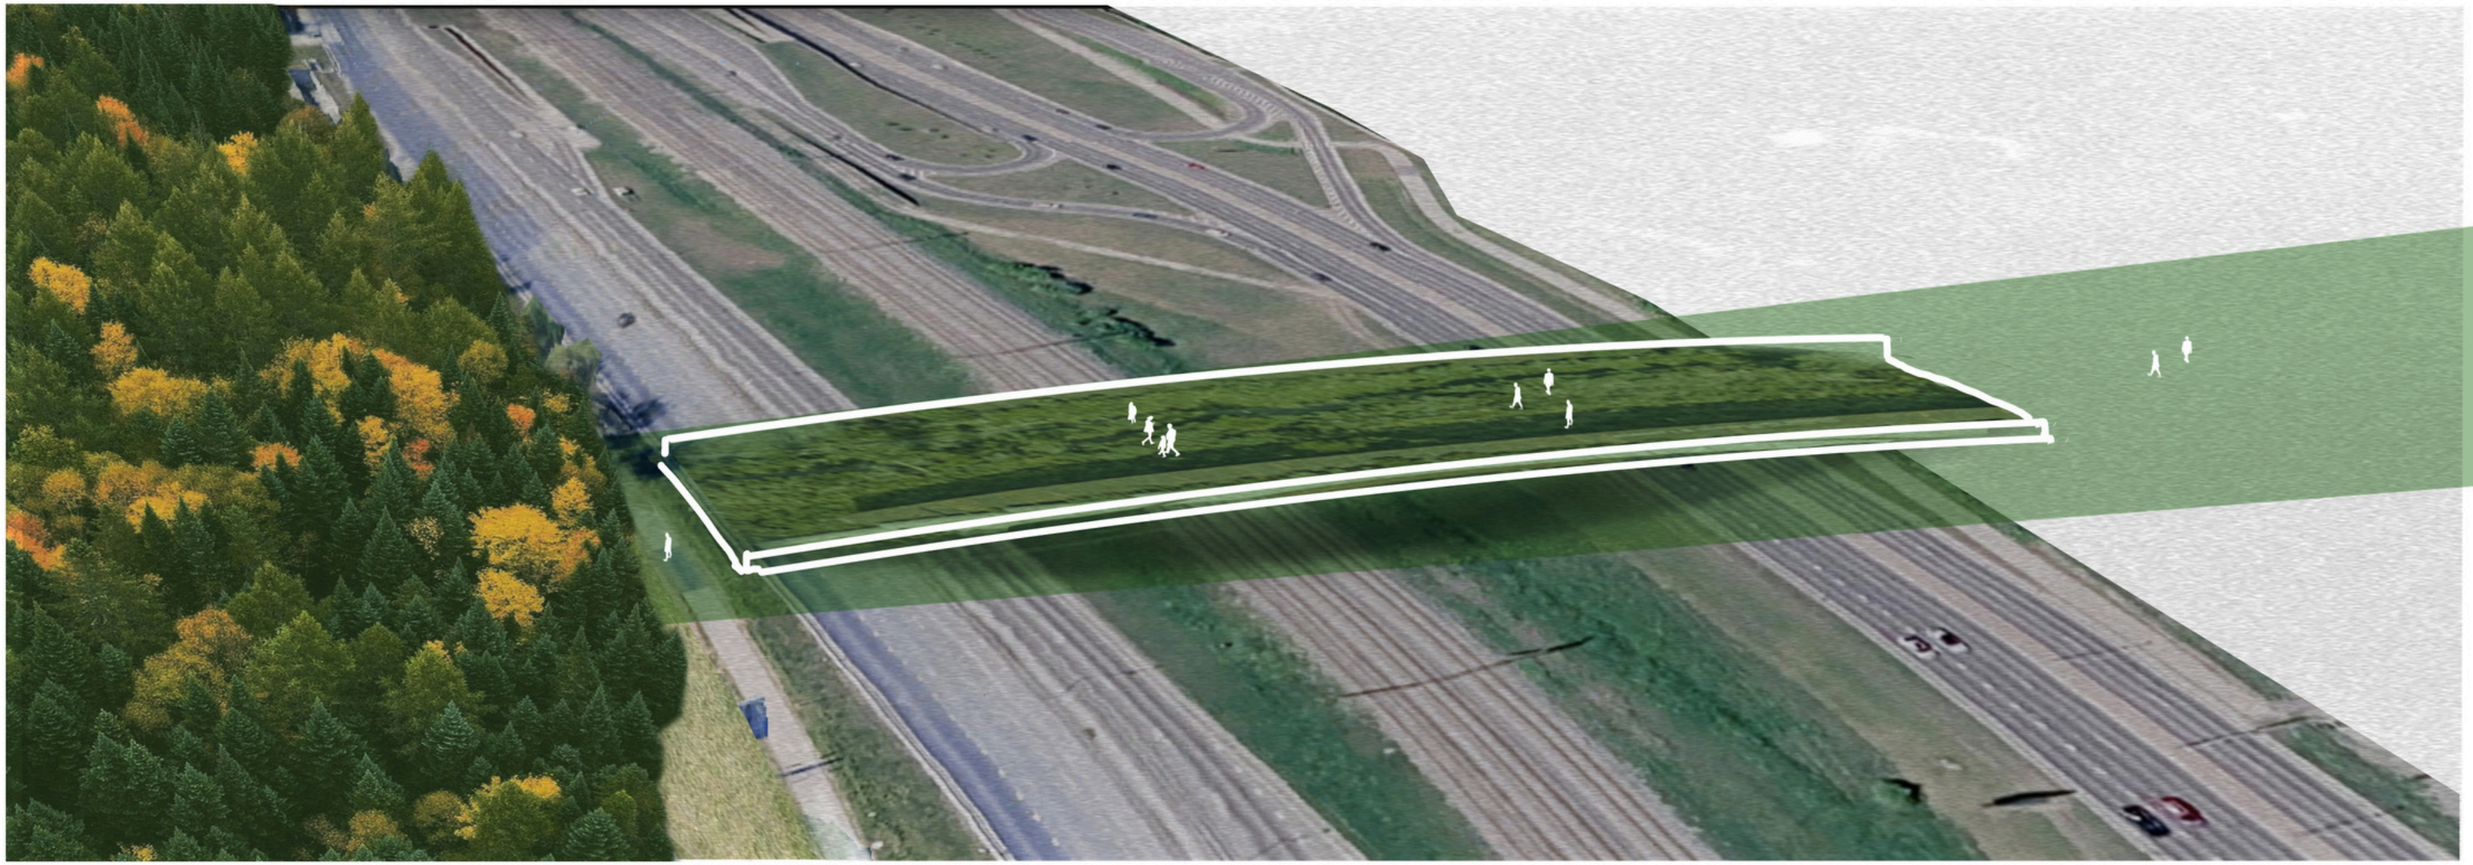


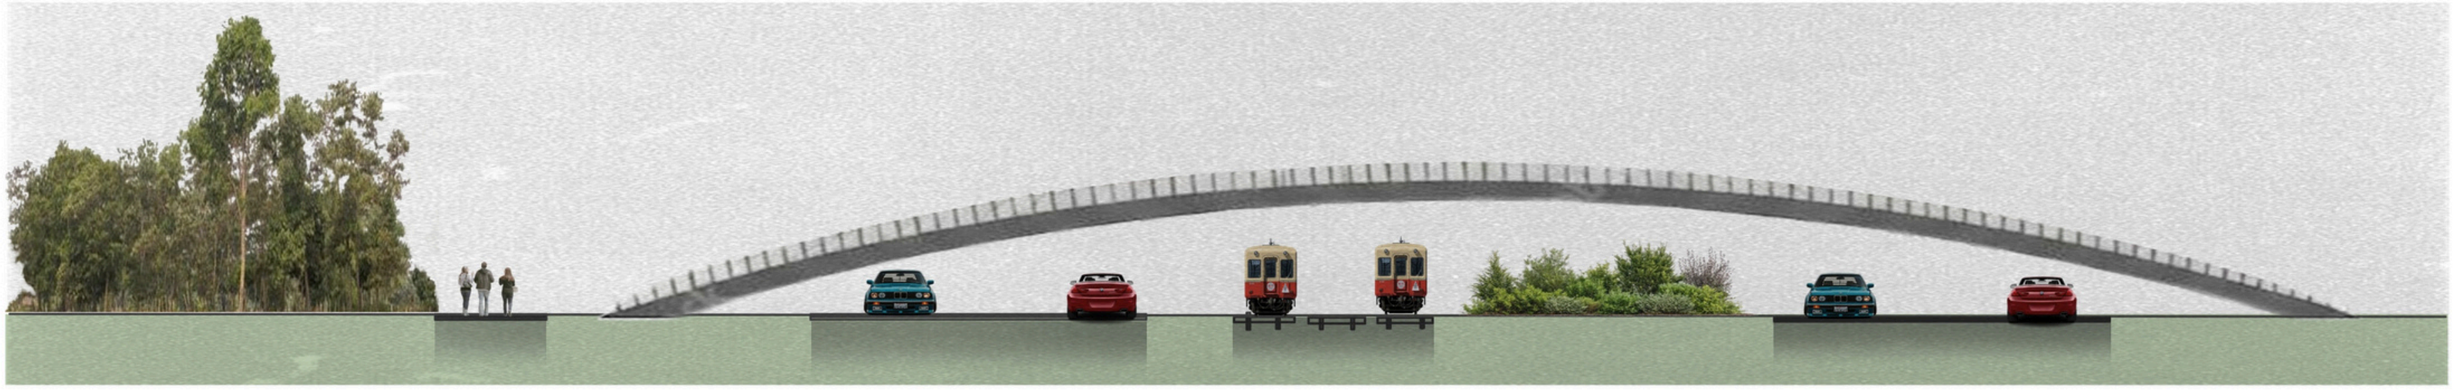

M

PATHS AND MOVEMENT

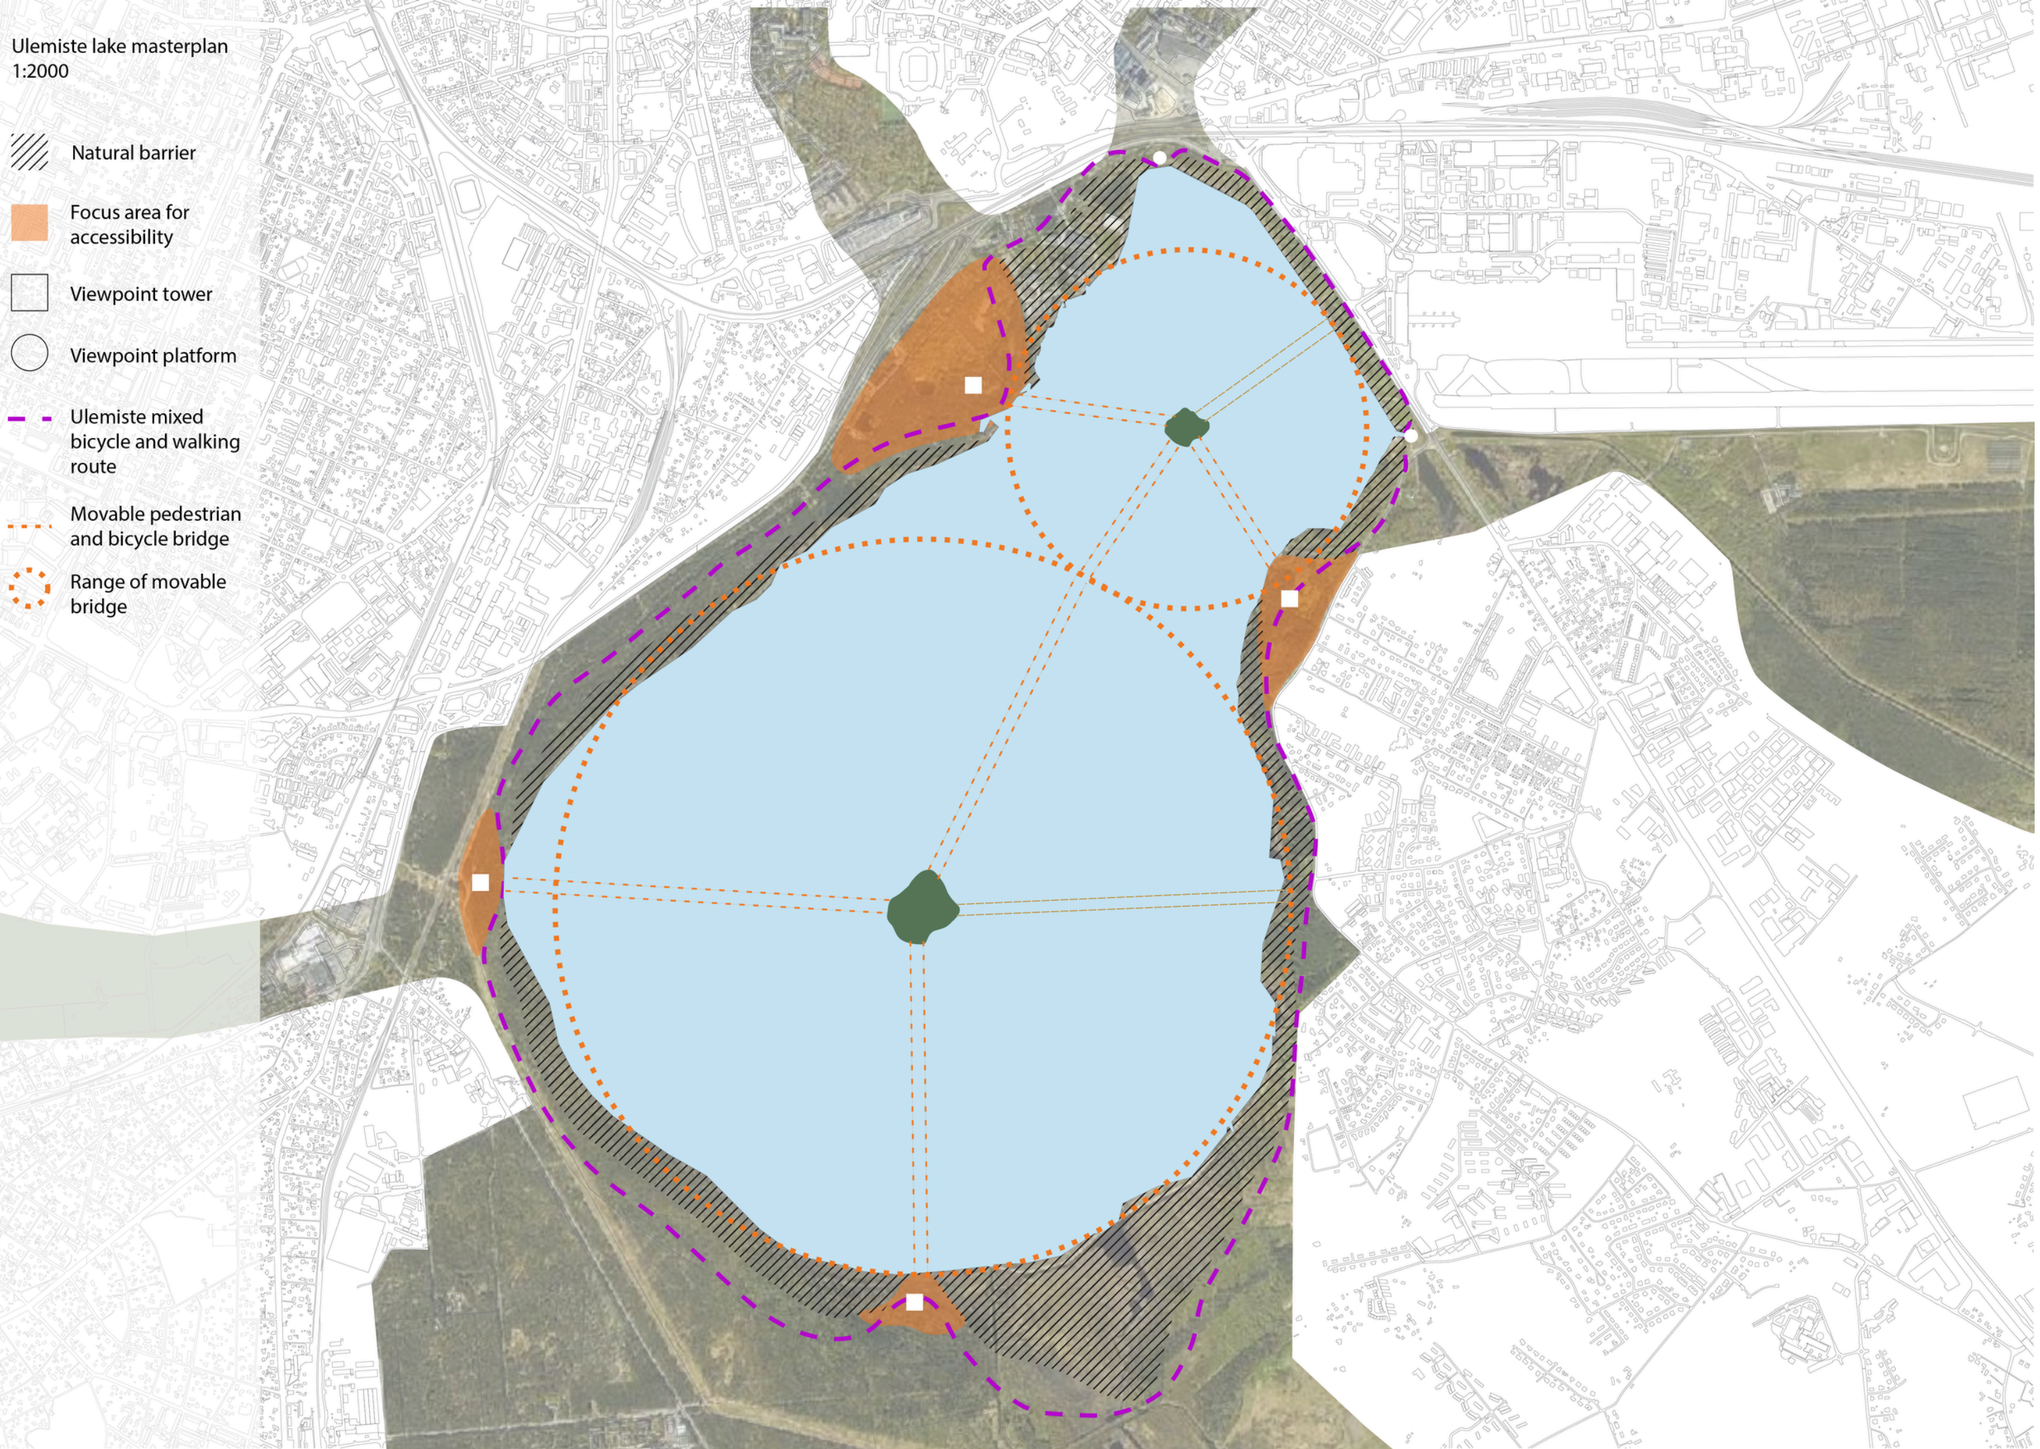


Ulemiste lake masterplan
1:2000
Natural barrier
Focus area for accessibility
Viewpoint tower
Viewpoint platform
Ulemiste mixed bicycle and walking route
Movable pedestrian and bicycle bridge
Range of movable bridge

MASTERPLAN




Ulemiste floating bridges







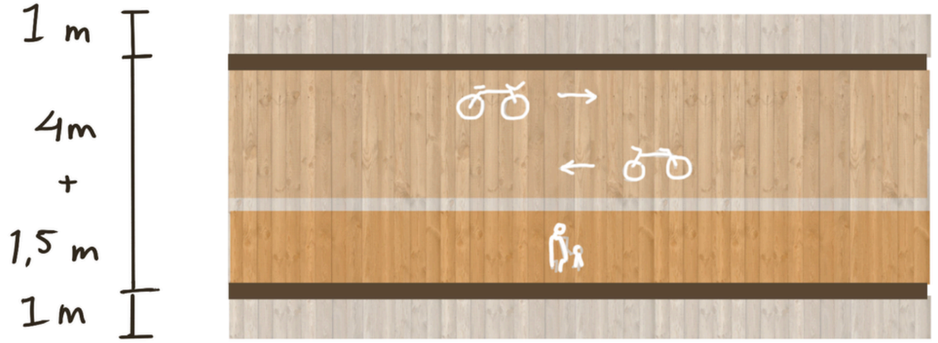

border

bike lane

pedestrian lane

border



shoreline

LENGTH

1,4 km / 700 m

island




7,5 m


BIRD WATCHING TOWER AND BIKE CONNECTIONS





A: EXISTING FLORA

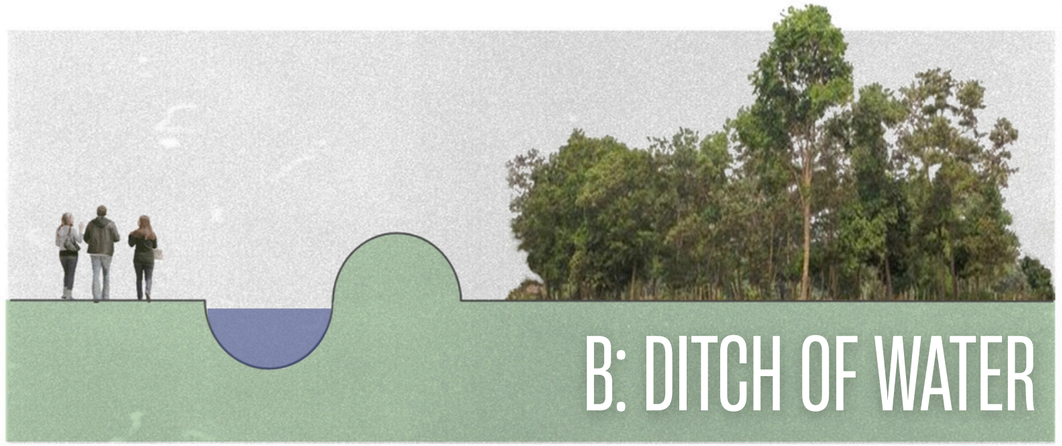
B: DITCH OF WATER


C: NEW FLORA

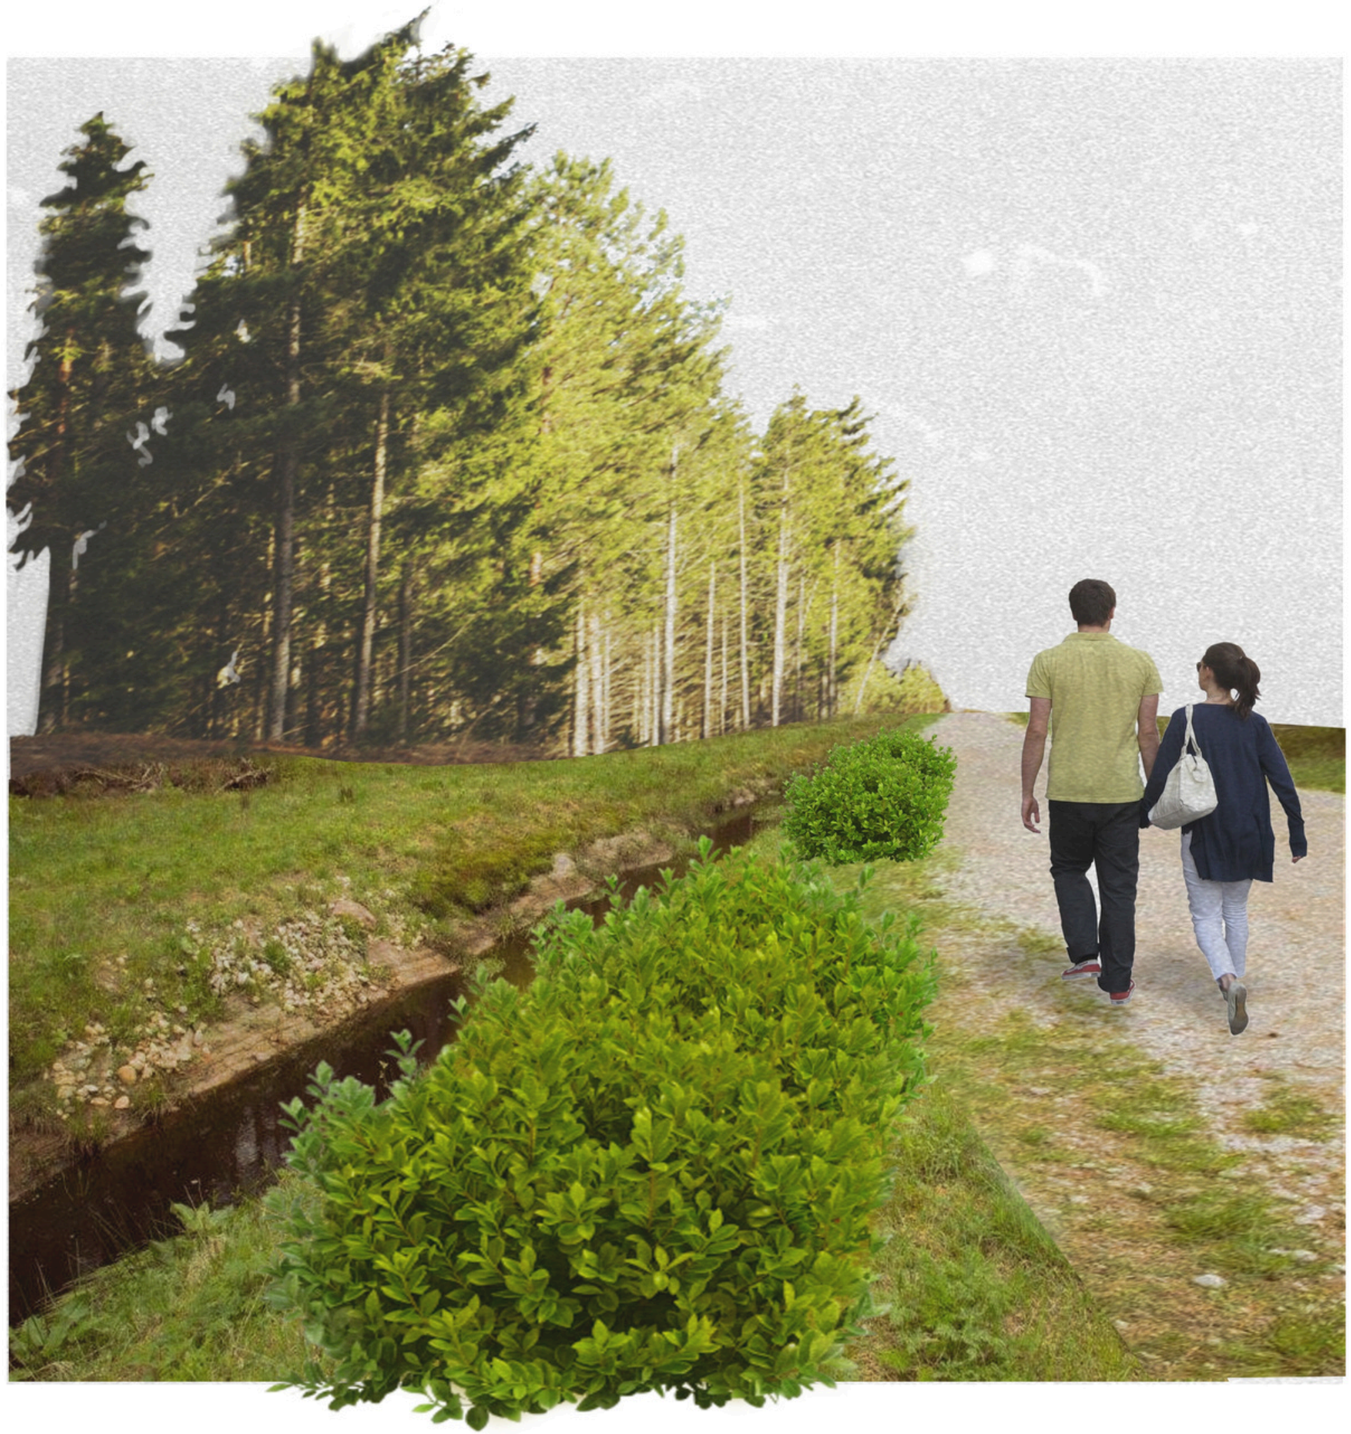

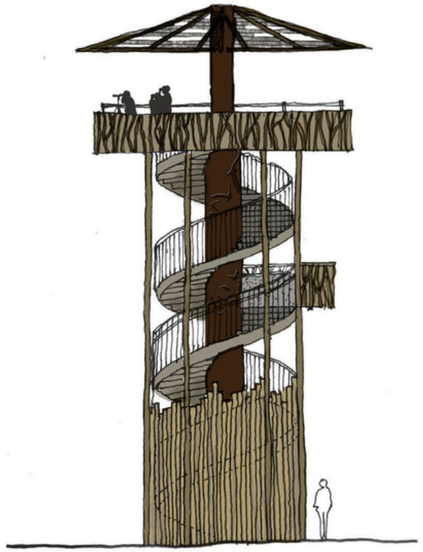

BIRD WATCHING TOWERS



INFORMATION BOARDS



WOODEN PATHS



SCULPTURES



BENCHES



NATURAL PATHS

